


PROPOSED GROUND FLOOR PLAN OF PLOT AT RAJENDRA NAGAR SPECIAL KOTA (RA1.)

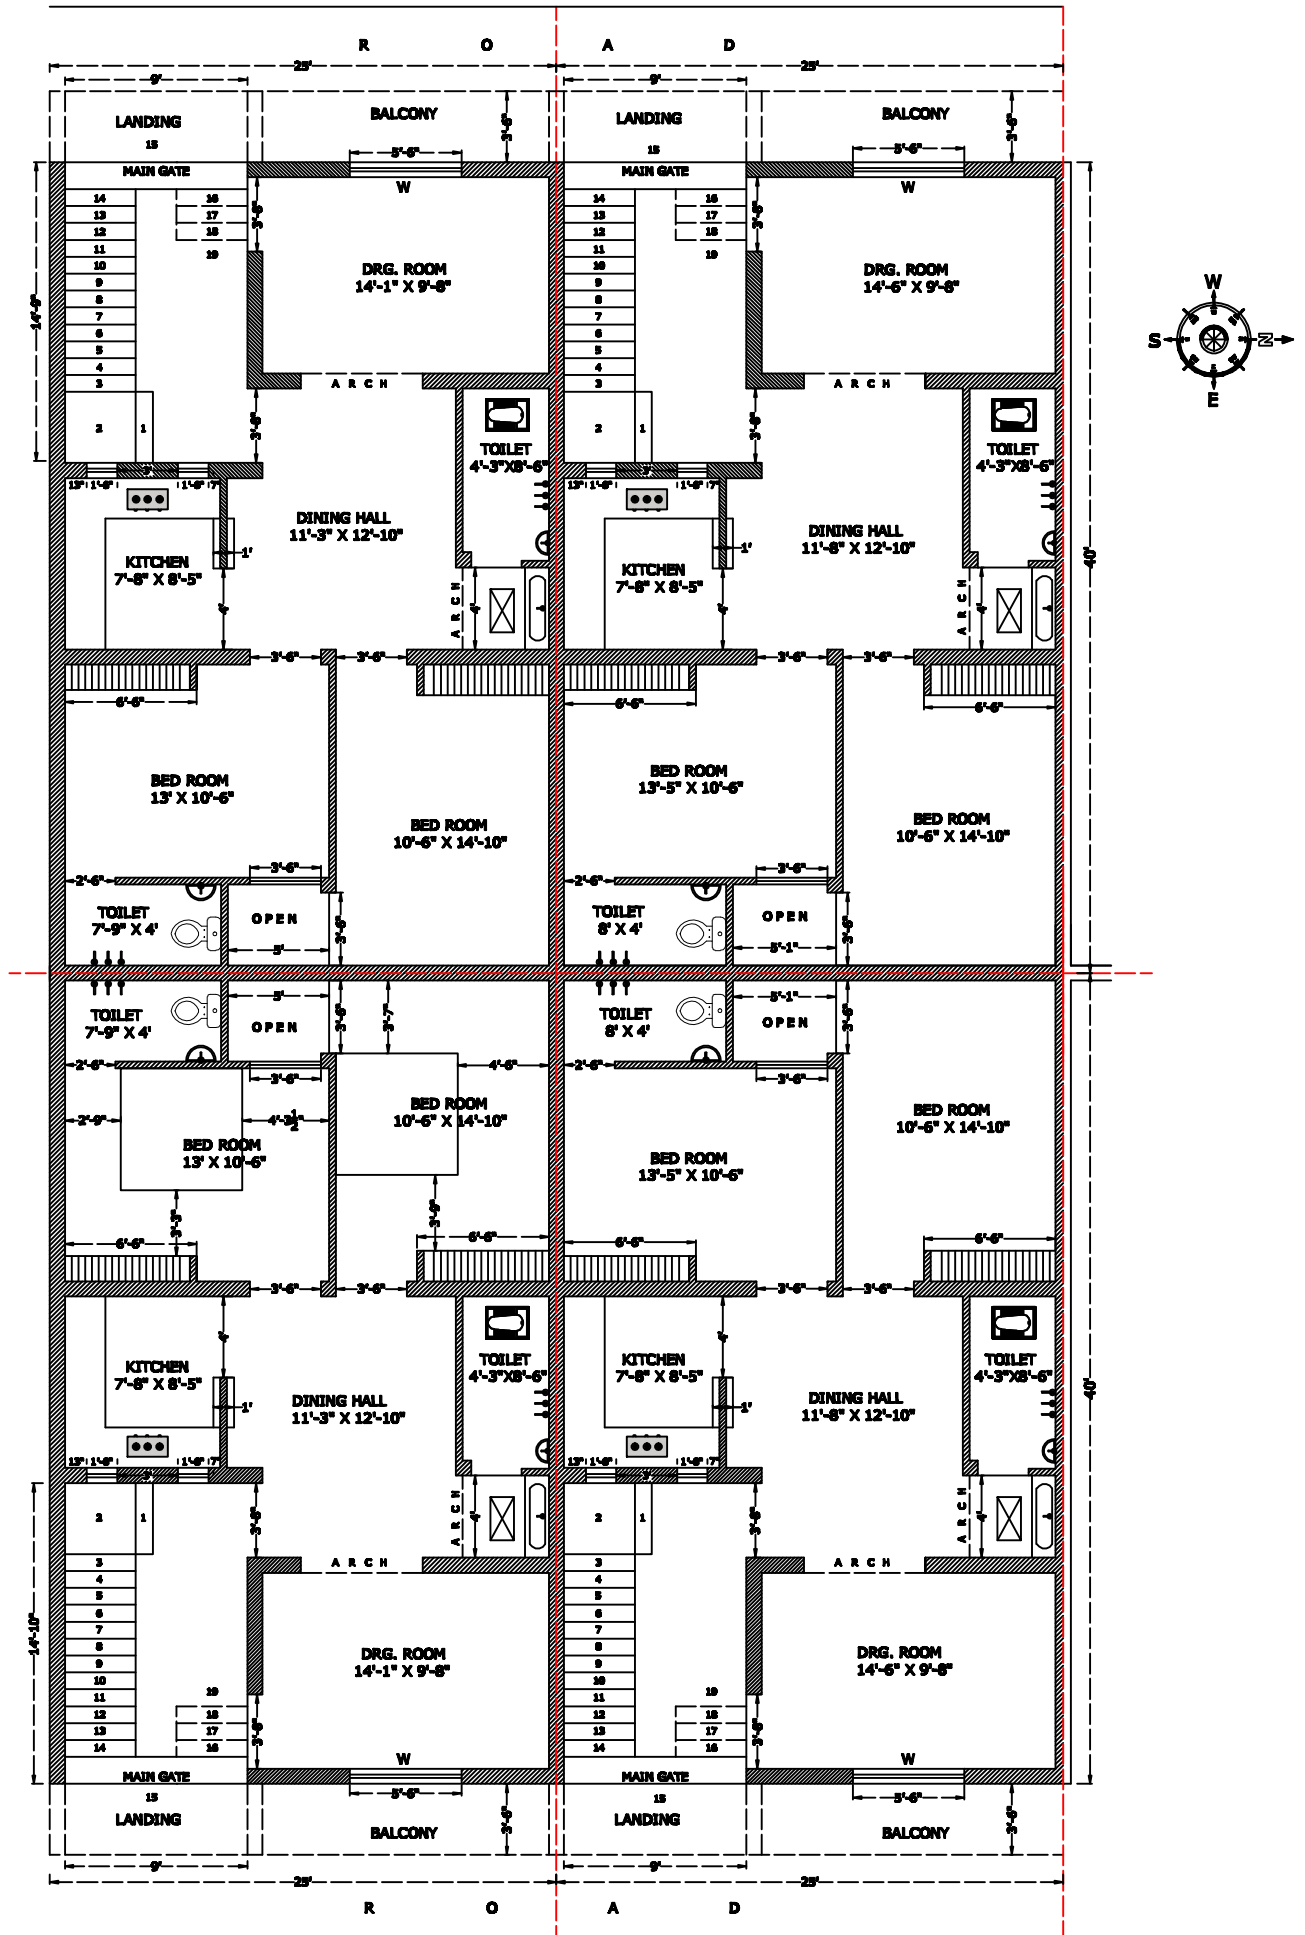

PROP. G.F. PLAN