
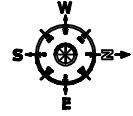


PROPOSED SITE PLAN OF PLOT AT RAJENDRA NAGAR SPECIAL KOTA (RAJ.)

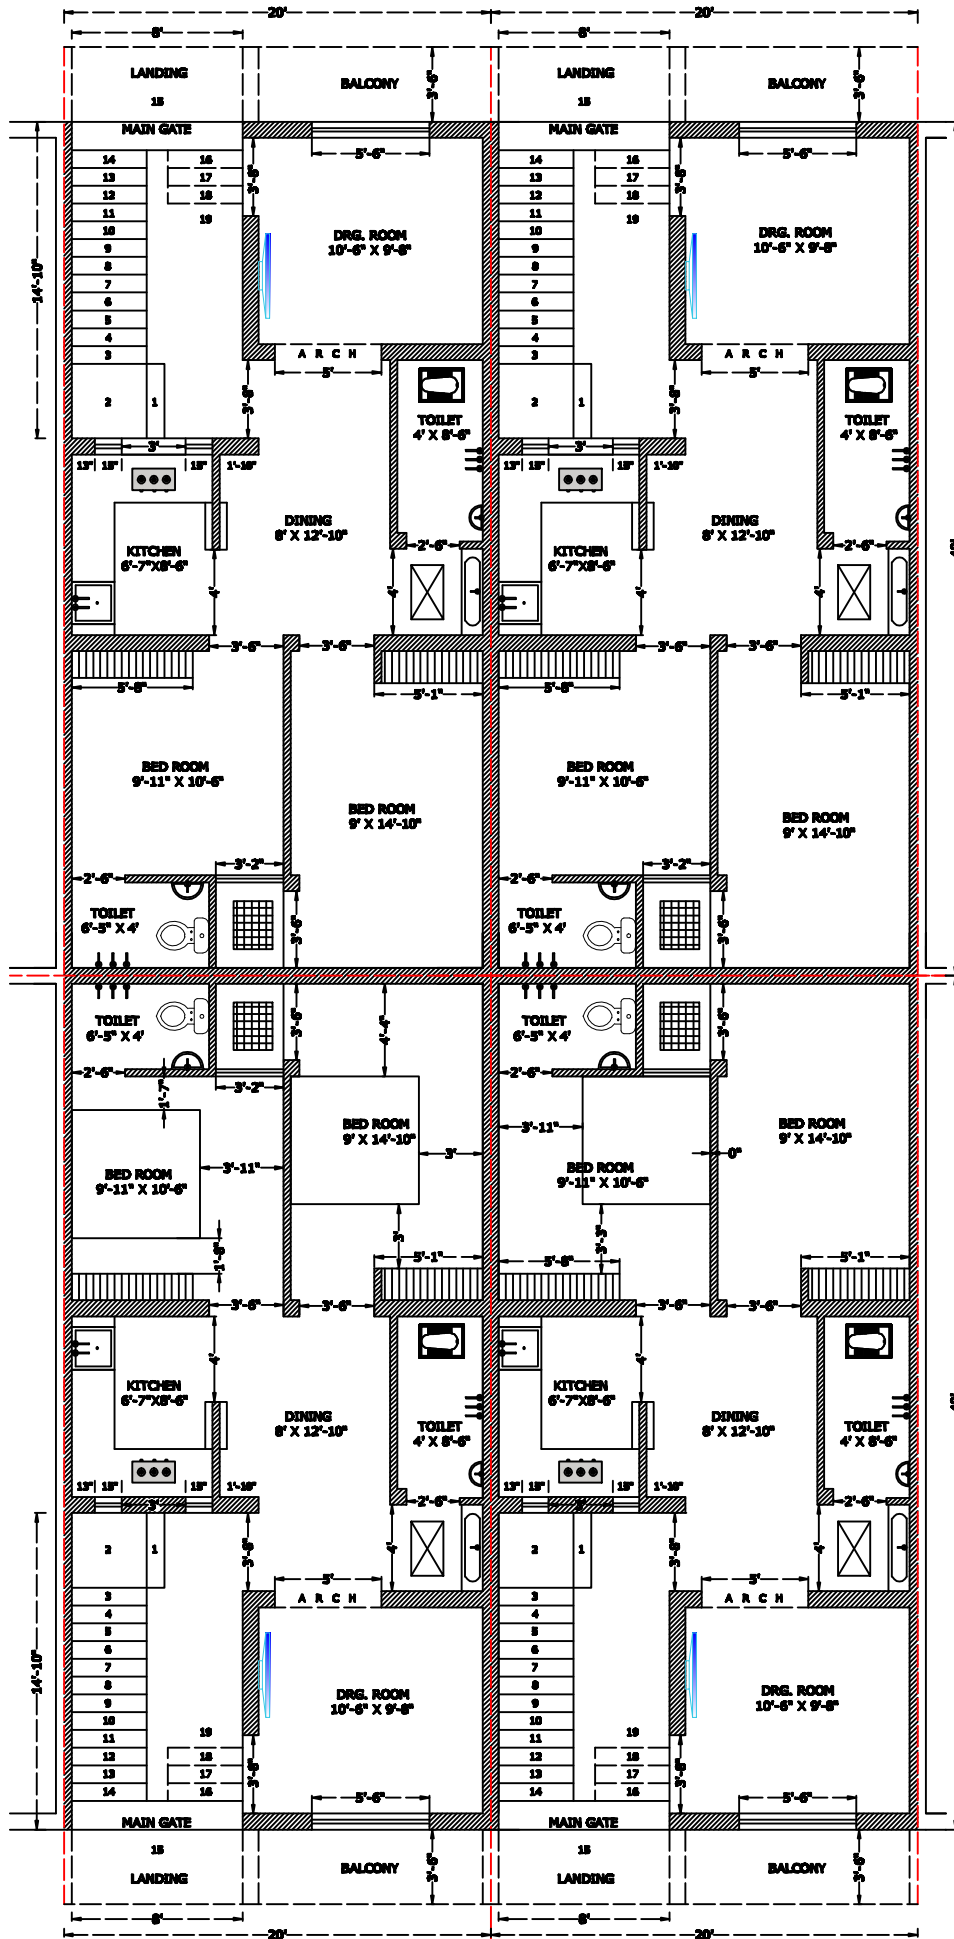

PROP. G.F. PLAN